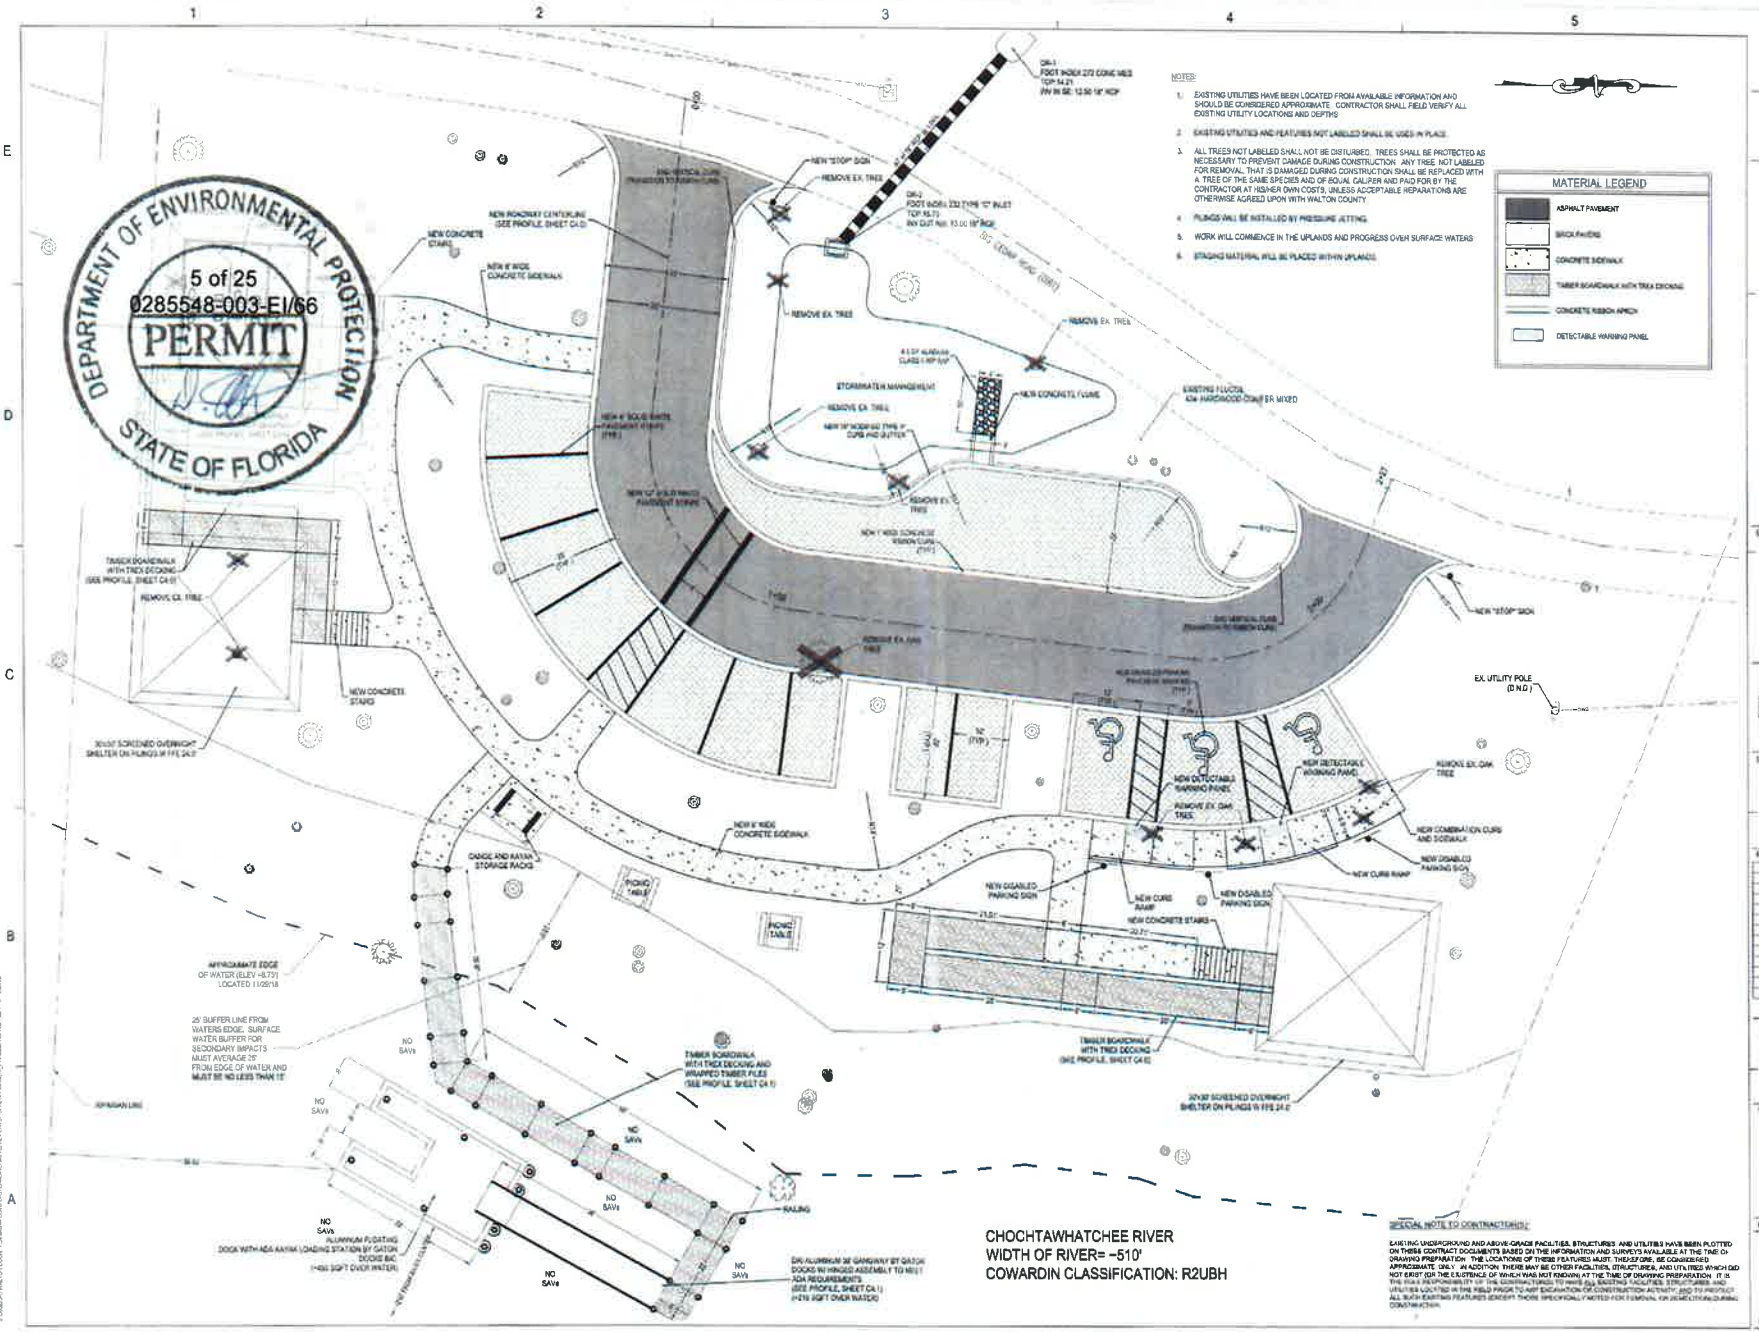

Dewberry
Dewberry Engineers Inc.
877 CR 393 North
Santa Rosa Beach, FL 32459
850.267.0756

COWFORD LANDING IMPROVEMENTS
WALTON COUNTY
CITY OF EBRO
WALTON COUNTY, FLORIDA

SEAL

CLIFFORD D. WILSON III, P.E. 73671

PRELIMINARY NOT FOR CONSTRUCTION

SCALE
0 5' 10' 20'
SCALE 1" = 10'

REVISIONS

NO.	DESCRIPTION	DATE

DRAWN BY	AMH
APPROVED BY	AMH
CHECKED BY	CJK
DATE	MAY 2019

TITLE
SITE PLAN

PROJECT NO.

C3.0

SHEET NO.